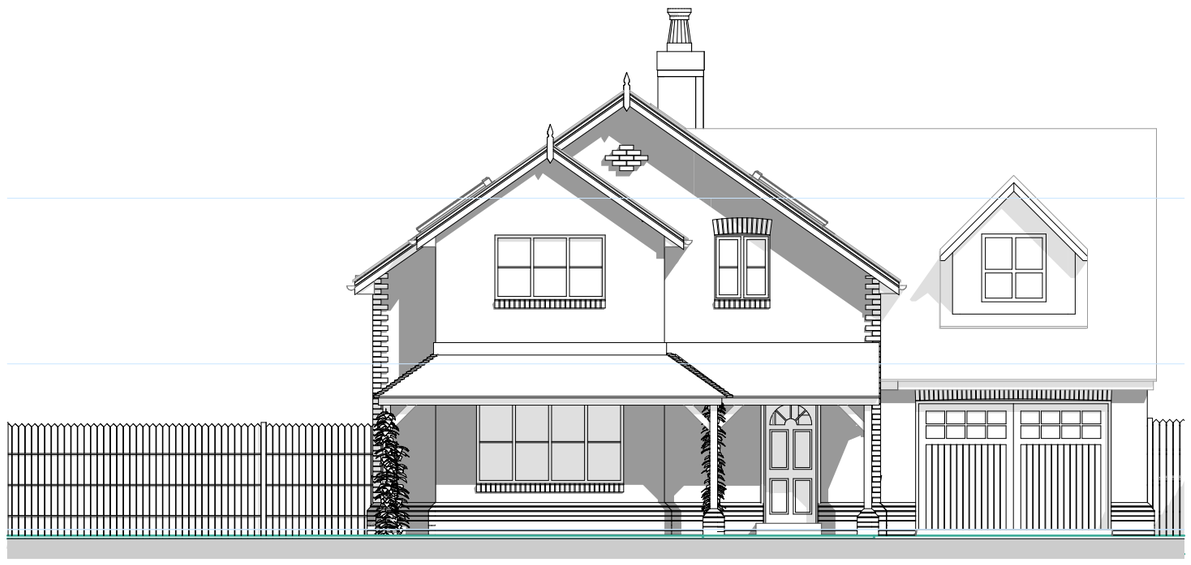

103 Front Elevation 1:100

104 Rear Elevation 1:100

105 Elevation 1:100

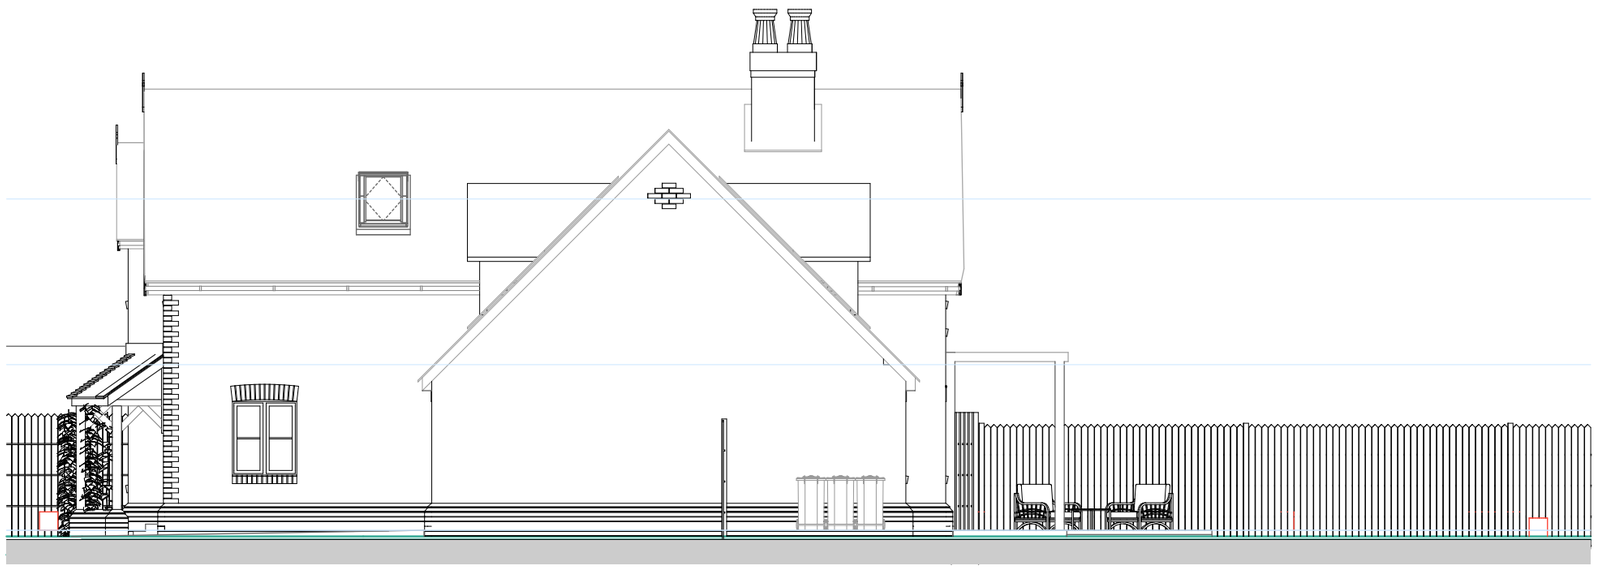

106 Elevation 1:100

© This drawing remains the property of The Keen Partnership and shall not be copied without prior written consent.

All dimensions to be checked on site and any discrepancies to be reported before work commences.

Notes:

RevID	Issue ID	Issue Name	Issue Date	Issuer-Intls	Status	Approved by

THE KEEN PARTNERSHIP
The Courtyard
Edinburgh Road
Reading RG30 2UA
Tel: 0118 9510 855
Fax: 0118 9510 866
chris@keenpartnership.co.uk
www.keenpartnership.co.uk

cabe chartered association of building engineers

RICS

Client:
Manor Farm (Tidmarsh) Ltd

Job Title:
The Rancher, Manor Farm Lane, RG8 8FX

Drawing Title:
Proposed HOUSE 2 - Proposed Elevations REV 01

Drawing Date:	Status:	
####	**Planning Drawings**	
Issue Date: **11/10/2023**	Drawn By: **CM**	Scale: **1:100@A2**

Job No:	Drawing No:	Rev:
Project No. 9255	**9255-110**	